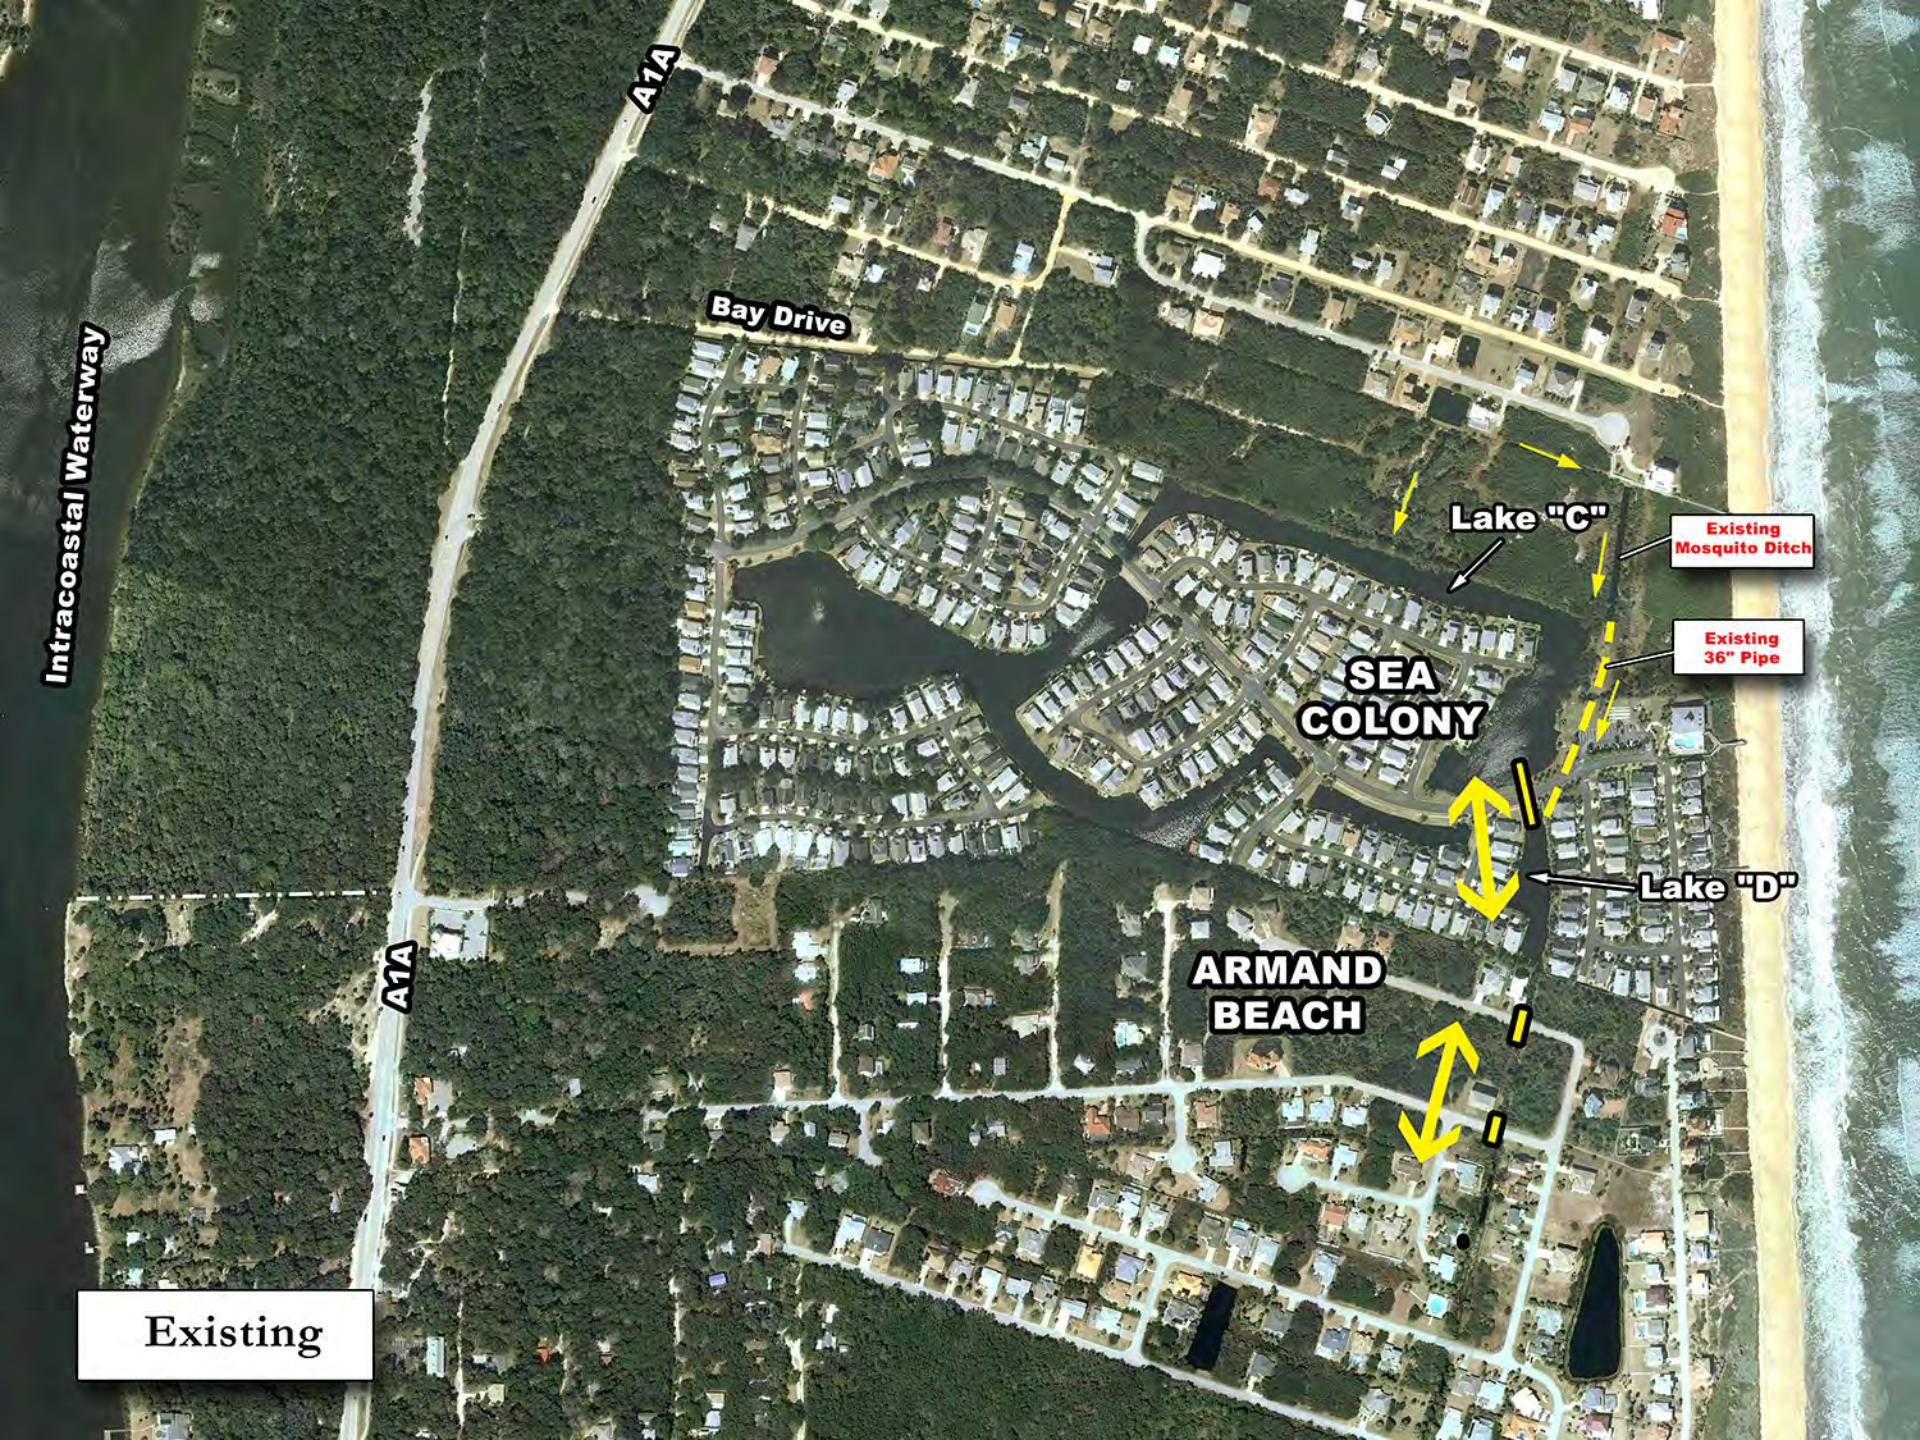
A1A
Bay Drive
Intracoastal Waterway
Lake "C"
Existing Mosquito Ditch
Existing 36" Pipe
SEA COLONY
Lake "D"
ARMAND BEACH
A1A
Existing